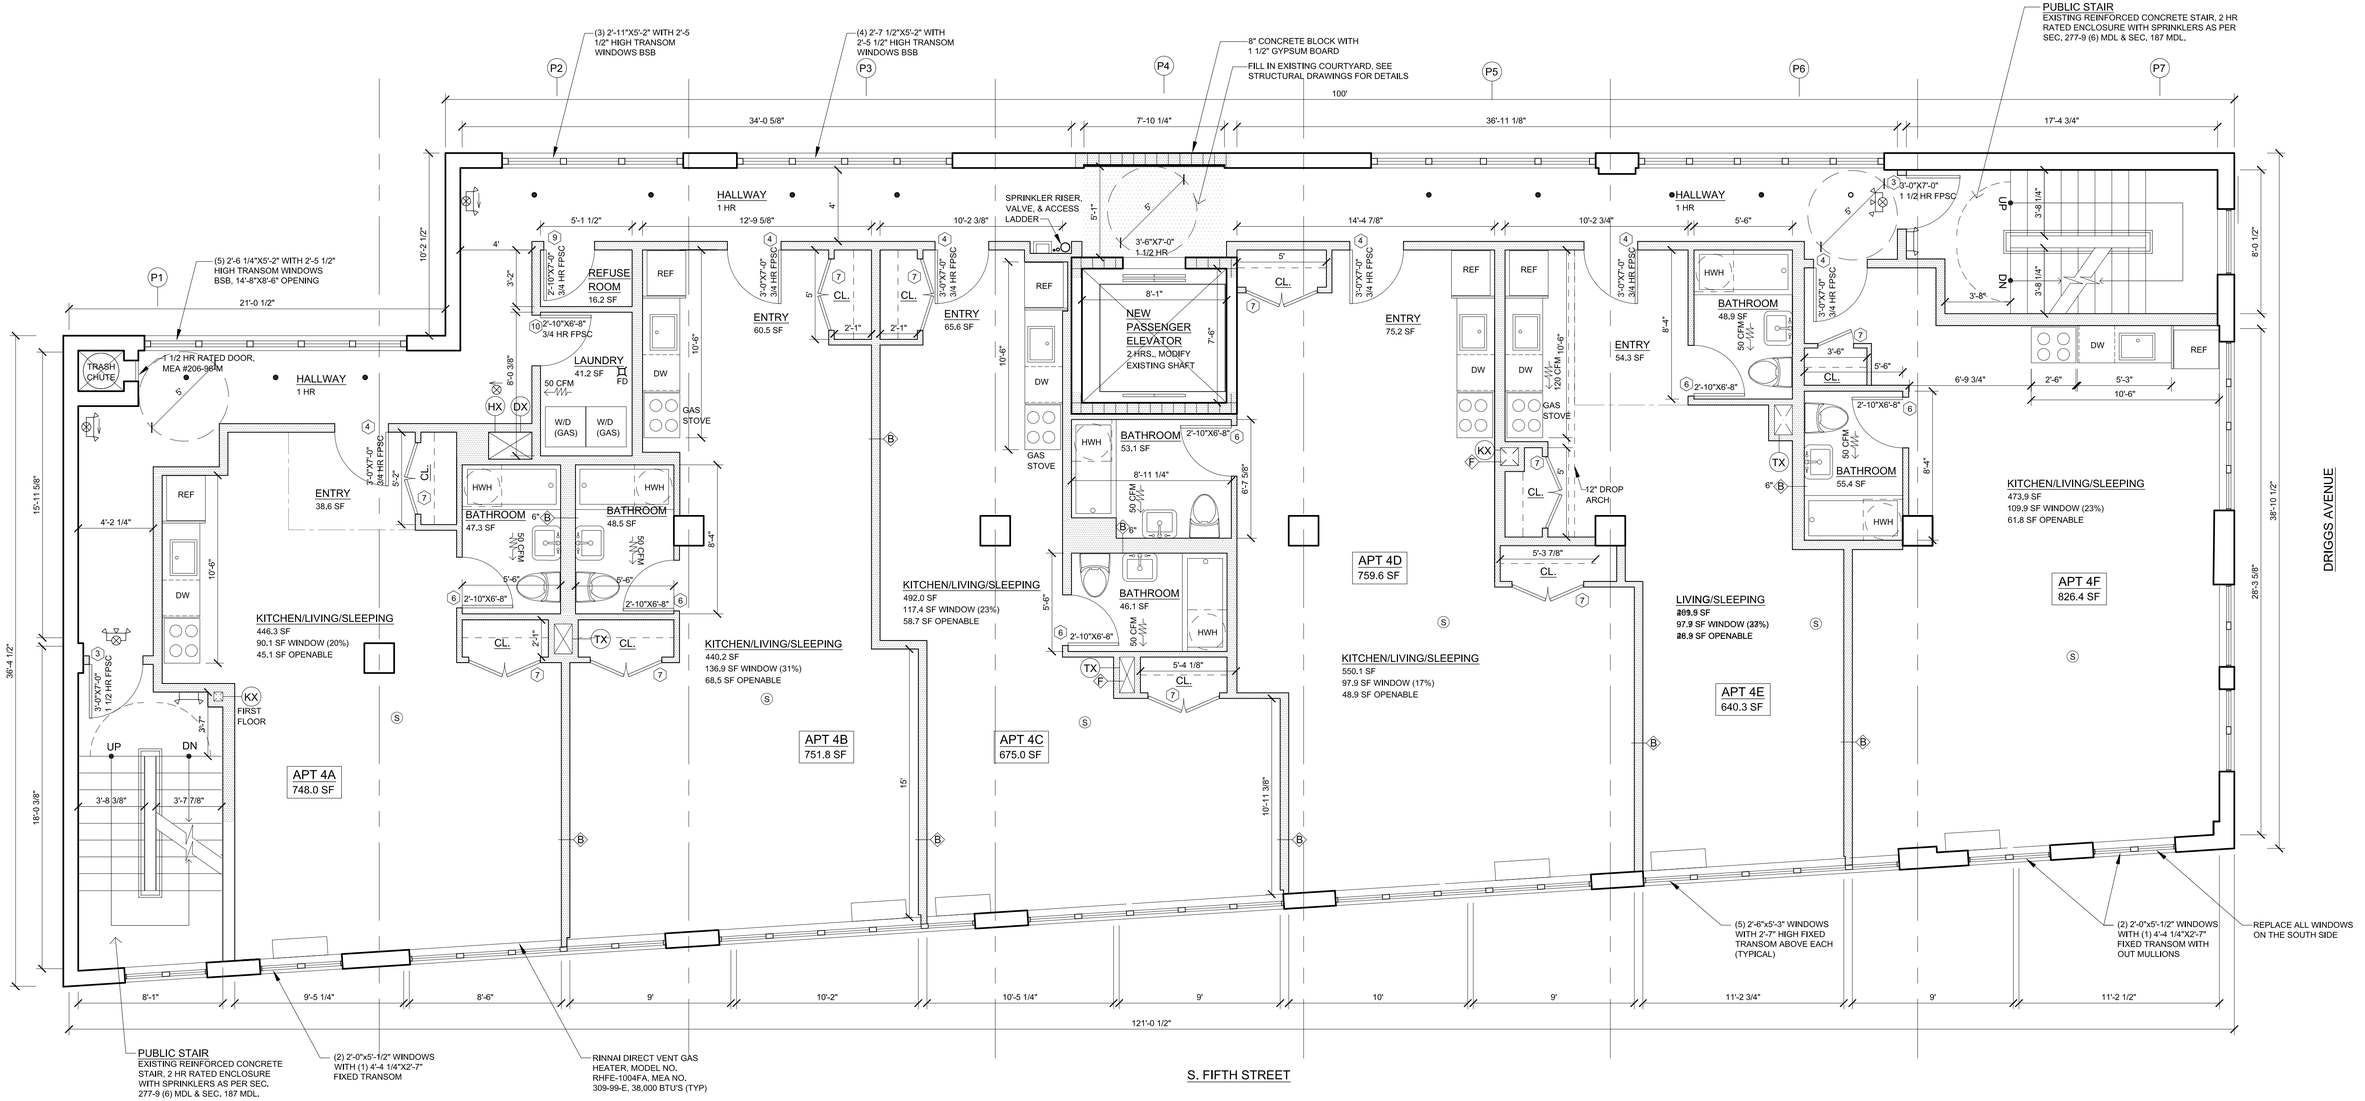

NORTH

1 FOURTH FLOOR PLAN

SCALE 1/4" = 1'-0"

(6) CLASS 'A' APARTMENTS, USE GROUP 2
GROSS AREA: 4,509.4 SF
CEILING HEIGHT: 12'-2 1/4" SF
NEW AUTOMATIC SPRINKLER THROUGHOUT

REVISION	DESCRIPTION	DATE
1	DESIGN REVISIONS	09/04/08

JOHN FURTH PEACHY, ARCHITECT
146 FRANKLIN ST., NEW YORK, N.Y.

808 DRIGGS AVENUE
BROOKLYN, NEW YORK

310089203
DEPT. OF BUILDINGS

DRAWING TITLE
FOURTH FLOOR PLAN

DRAWN BY	SLF	CONTRACT NO.	DRAWING NO.
CHECKED BY	JFP		A8
DATE	09/24/07		
SCALE	1/4"=1'-0"		